
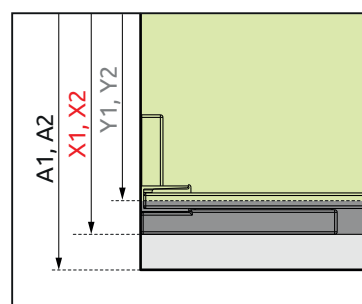
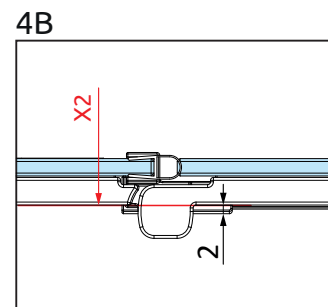
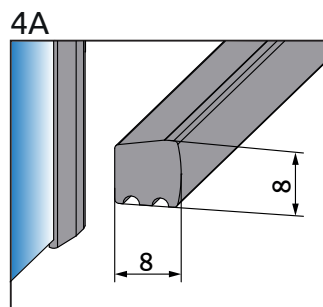
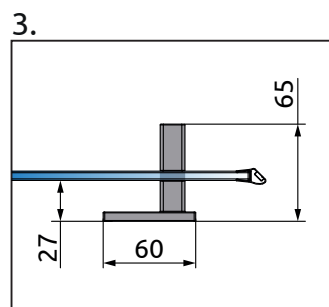
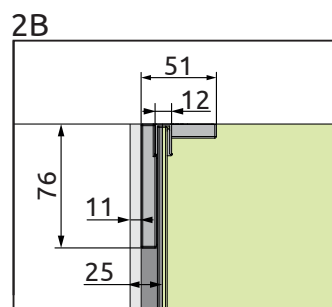
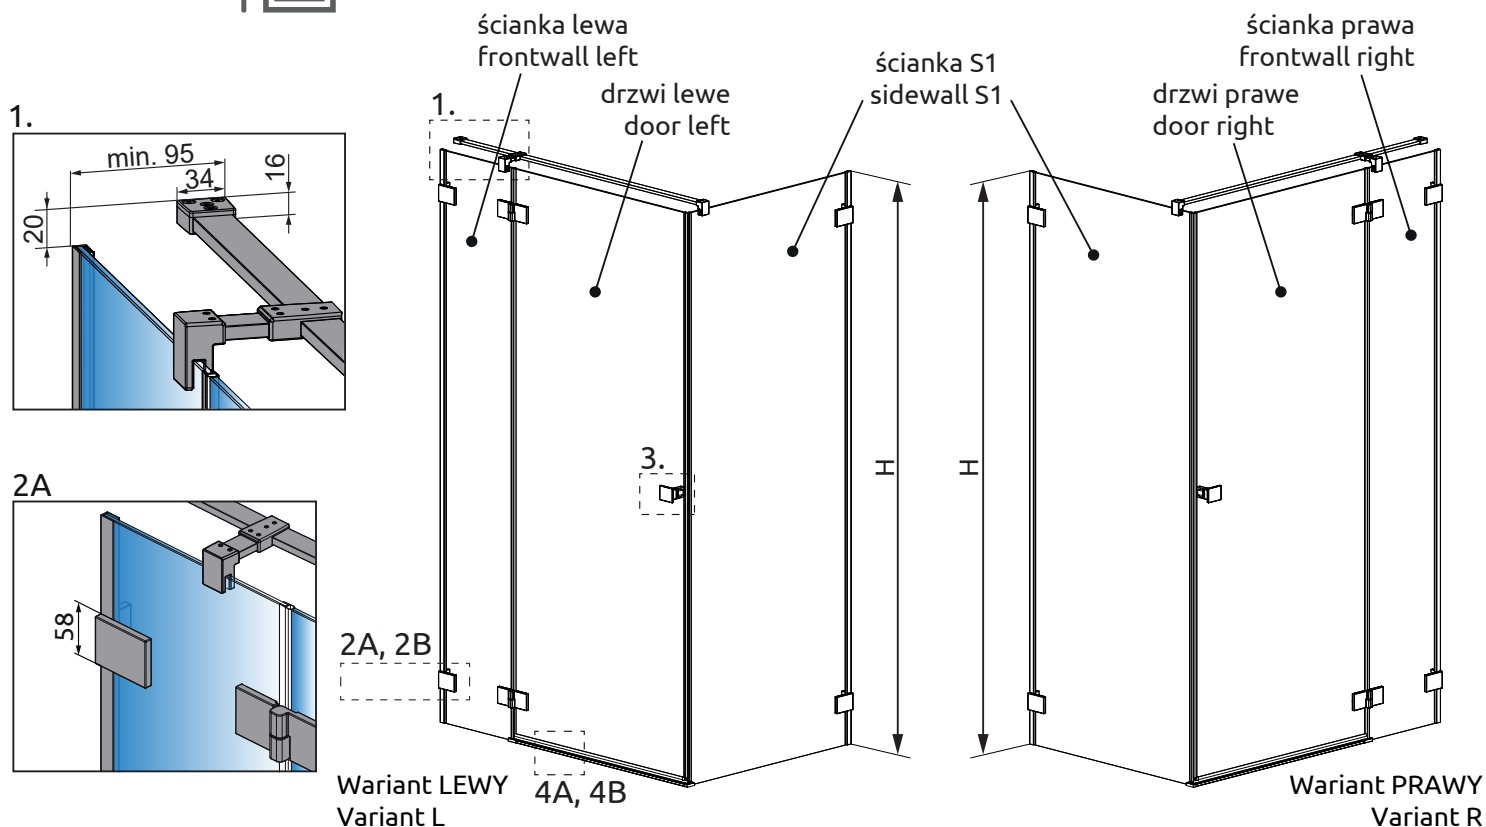
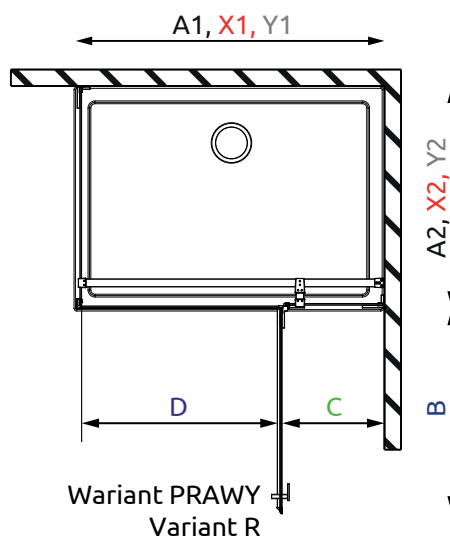


KDJ DRZWI / KDJ DOOR

Model	A1	X1	Y1	B	C	D	H
KDJ 80	800	789-797	775-783	528	262-270	500	2000
KDJ 90	900	889-897	875-883	628	262-270	600	2000
KDJ 100	1000	989-997	975-983	628	362-370	600	2000
KDJ 110	1100	1089-1097	1075-1083	728	362-370	700	2000
KDJ 120	1200	1189-1197	1175-1183	828	362-370	800	2000

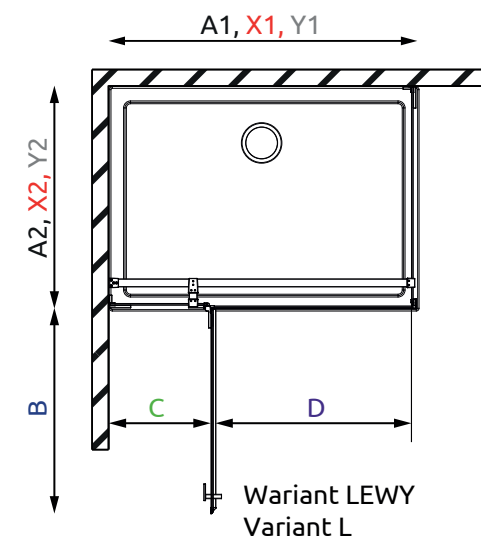

ŚCIANKA S1 / SIDEWALL S1

Model	A2	X2	Y2
S1 70	700	689-697	675-683
S1 75	750	739-747	725-733
S1 80	800	789-797	775-783
S1 90	900	889-897	875-883
S1 100	1000	989-997	975-983
S1 110	1100	1089-1097	1075-1083
S1 120	1200	1189-1197	1175-1183